PASSENGER / SERVICE – CORNERPOST IN-GROUND

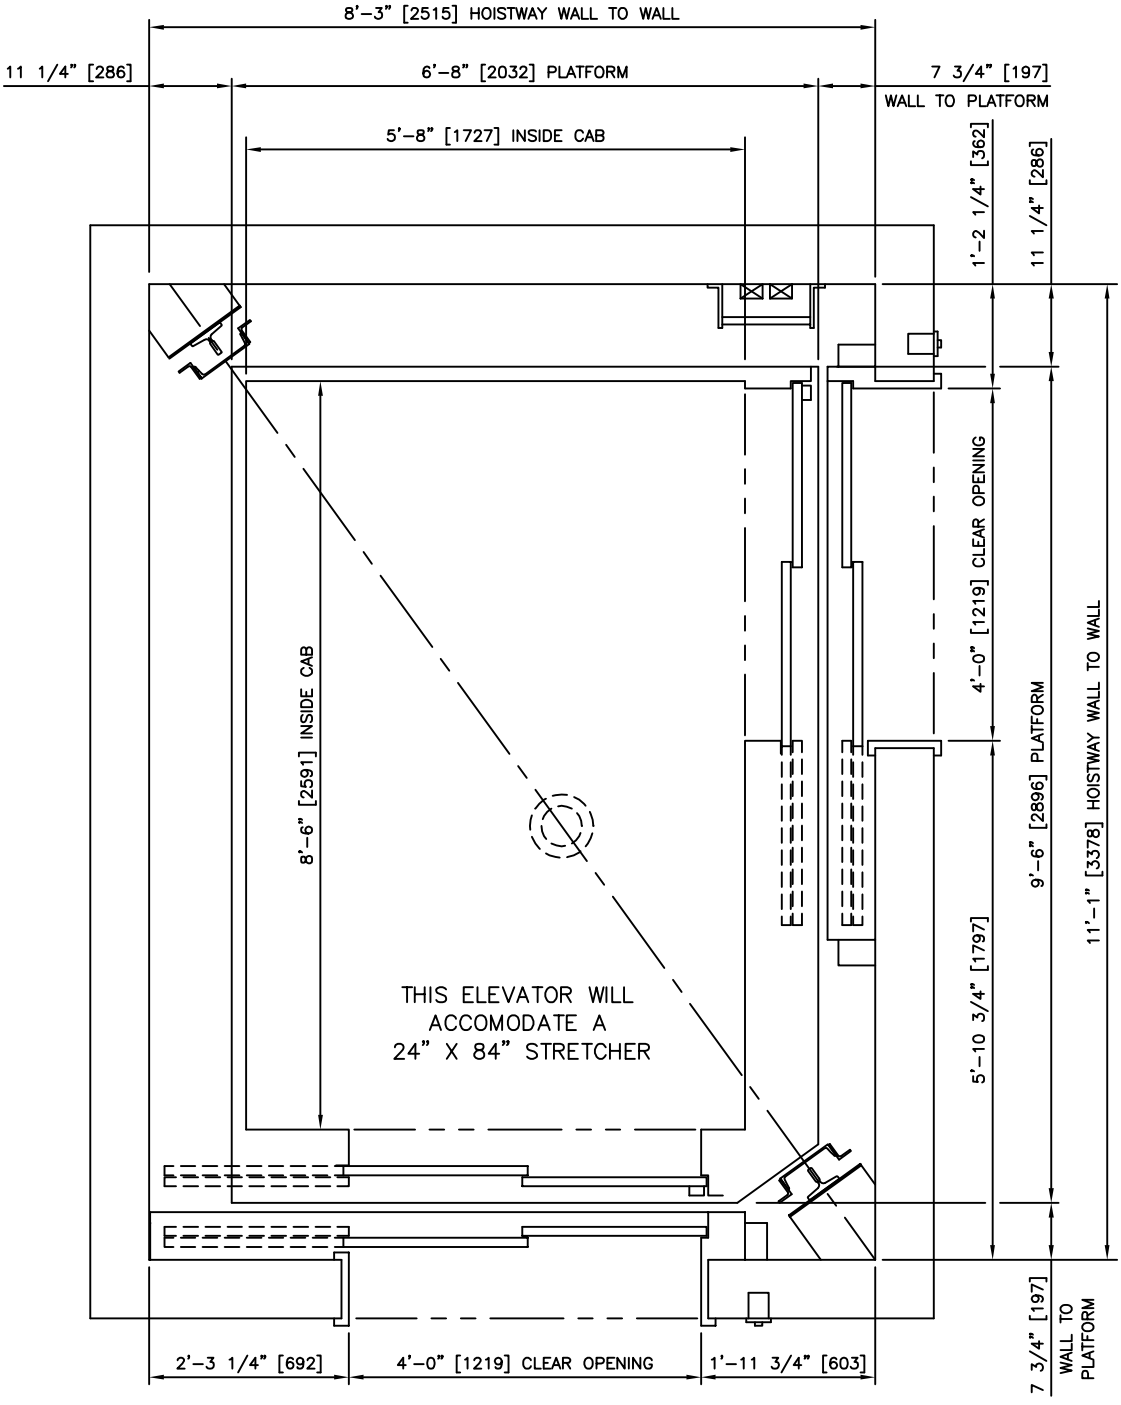

HOISTWAY PLAN

5000# [2268 KG] CAPACITY – MEETS A.D.A. REQUIREMENTS
DIMENSIONS ARE BASED ON UP TO 70'-0" [21336] OF TRAVEL, CAR SPEED
UP TO 150 FPM, STANDARD 4'-4" [1321] PIT, & 12'-6" [3810] OVERHEAD.

OTHER DOOR ARRANGEMENTS AVAILABLE (RIGHT HAND SHOWN AT
FRONT AND RIGHT HAND AT SIDE).
OTHER PLATFORM SIZES, CAPACITIES, & HIGHER TRAVEL AVAILABLE (CONSULT FACTORY).

CEMCOLIFT
ELEVATOR SYSTEMS
2801 TOWNSHIP LINE ROAD, HATFIELD, PA 19440
215-799-2900 • 1-800-962-3626 • FAX: 215-703-0347

NOTES:

1) DIMENSIONS IN [] ARE METRIC.
2) ALL DIMENSIONS ARE SUBJECT TO CHANGE WITHOUT NOTICE. CONFIRM WITH FACTORY.