FREIGHT CLASS A / DUAL HOLELESS

FDH19

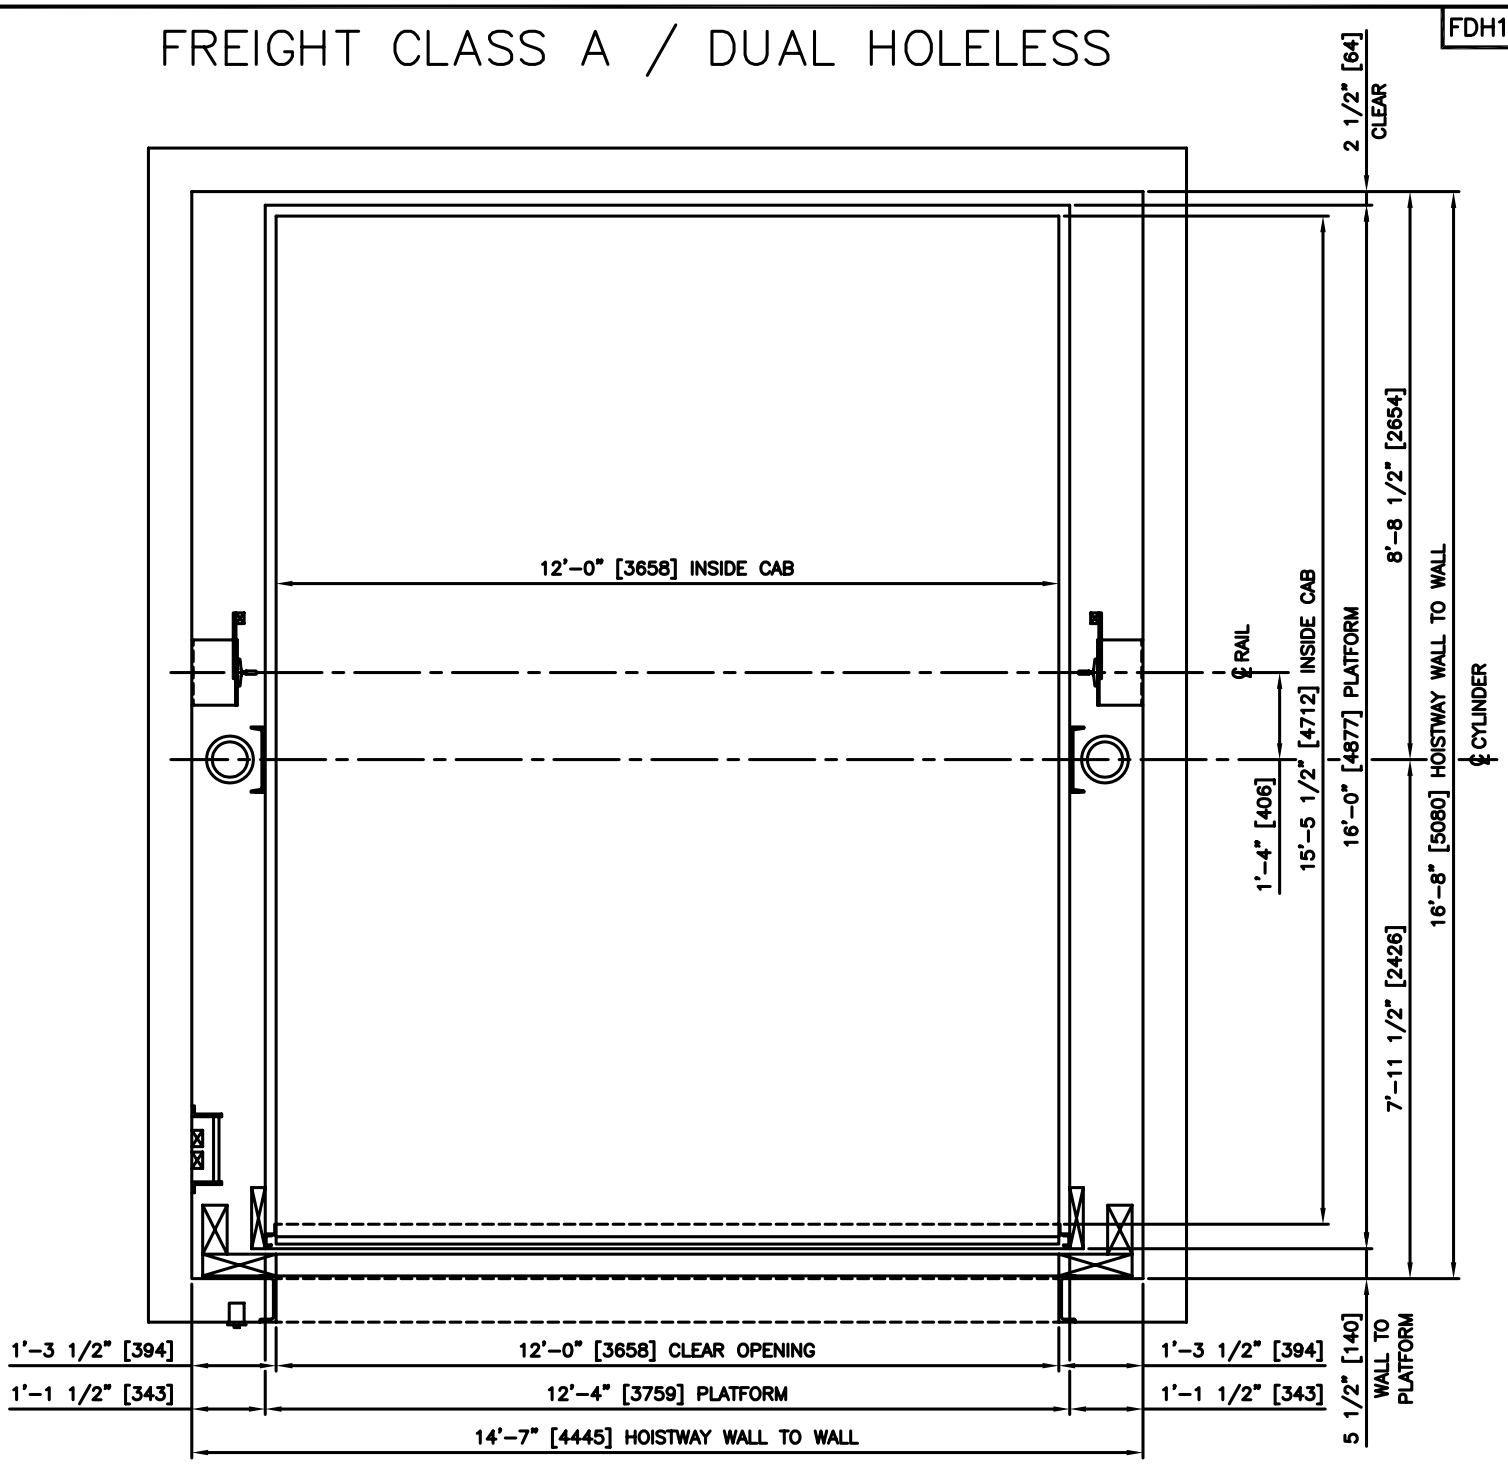

HOISTWAY PLAN

12000# [5443 KG] CAPACITY
DIMENSIONS ARE BASED ON UP TO 12'-6" [3810] OF TRAVEL, CAR SPEED
UP TO 100 FPM, REGULAR BI-PARTING HOISTWAY DOORS, & SINGLE SECTION POWERED CAR GATE.
OTHER PLATFORM SIZES, CAPACITIES, & HIGHER TRAVEL AVAILABLE (CONSULT FACTORY).
DOUBLE SECTION GATE: INSIDE CAB DEPTH WILL BE 2" LESS.

CEMCOLIFT
ELEVATOR SYSTEMS
2801 TOWNSHIP LINE ROAD, HATFIELD, PA 19440
215-799-2900 • 1-800-962-3626 • FAX: 215-703-0347

NOTES:

1) DIMENSIONS IN [] ARE METRIC.
2) ALL DIMENSIONS ARE SUBJECT TO CHANGE WITHOUT NOTICE. CONFIRM WITH FACTORY.