FIG13

FREIGHT CLASS A OR C / IN-GROUND

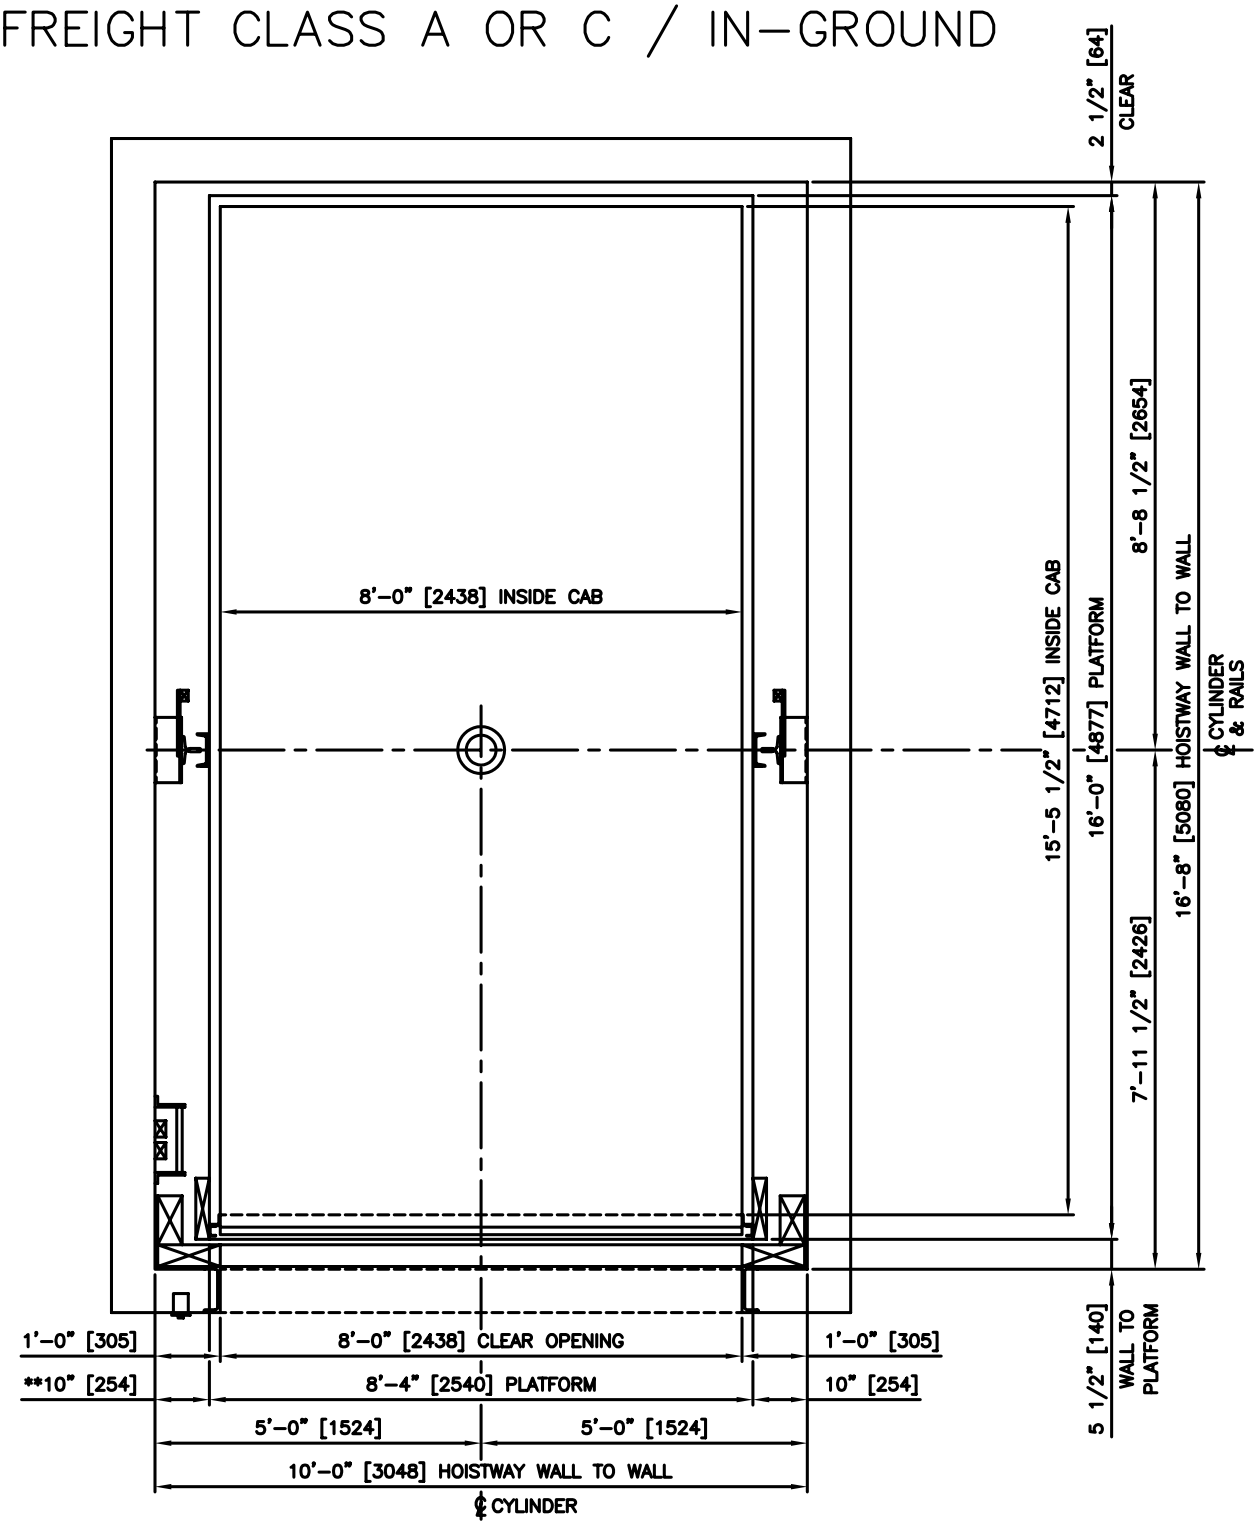

HOISTWAY PLAN

10000# [4536 KG] CAPACITY

DIMENSIONS ARE BASED ON UP TO 70'-0" [21336] OF TRAVEL, CAR SPEED UP TO 100 FPM, REGULAR BI-PARTING HOISTWAY DOORS, & SINGLE SECTION POWERED CAR GATE. OTHER PLATFORM SIZES, CAPACITIES, & HIGHER TRAVEL AVAILABLE (CONSULT FACTORY). DOUBLE SECTION GATE: INSIDE CAB DEPTH WILL BE 2" LESS.

CEMCOLIFT
ELEVATOR SYSTEMS
2801 TOWNSHIP LINE ROAD, HATFIELD, PA 19440
215-799-2900 • 1-800-962-3626 • FAX: 215-703-0347

NOTES:

1) DIMENSIONS IN [] ARE METRIC.
2) ALL DIMENSIONS ARE SUBJECT TO CHANGE WITHOUT NOTICE. CONFIRM WITH FACTORY.
3) ** 11" MINIMUM WITH 2002 AND ABOVE CODE AND NO NOTCHING

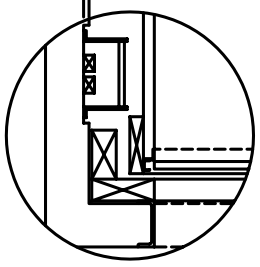

HOISTWAY NOTCH FOR PIT LADDER – 2002 CODE