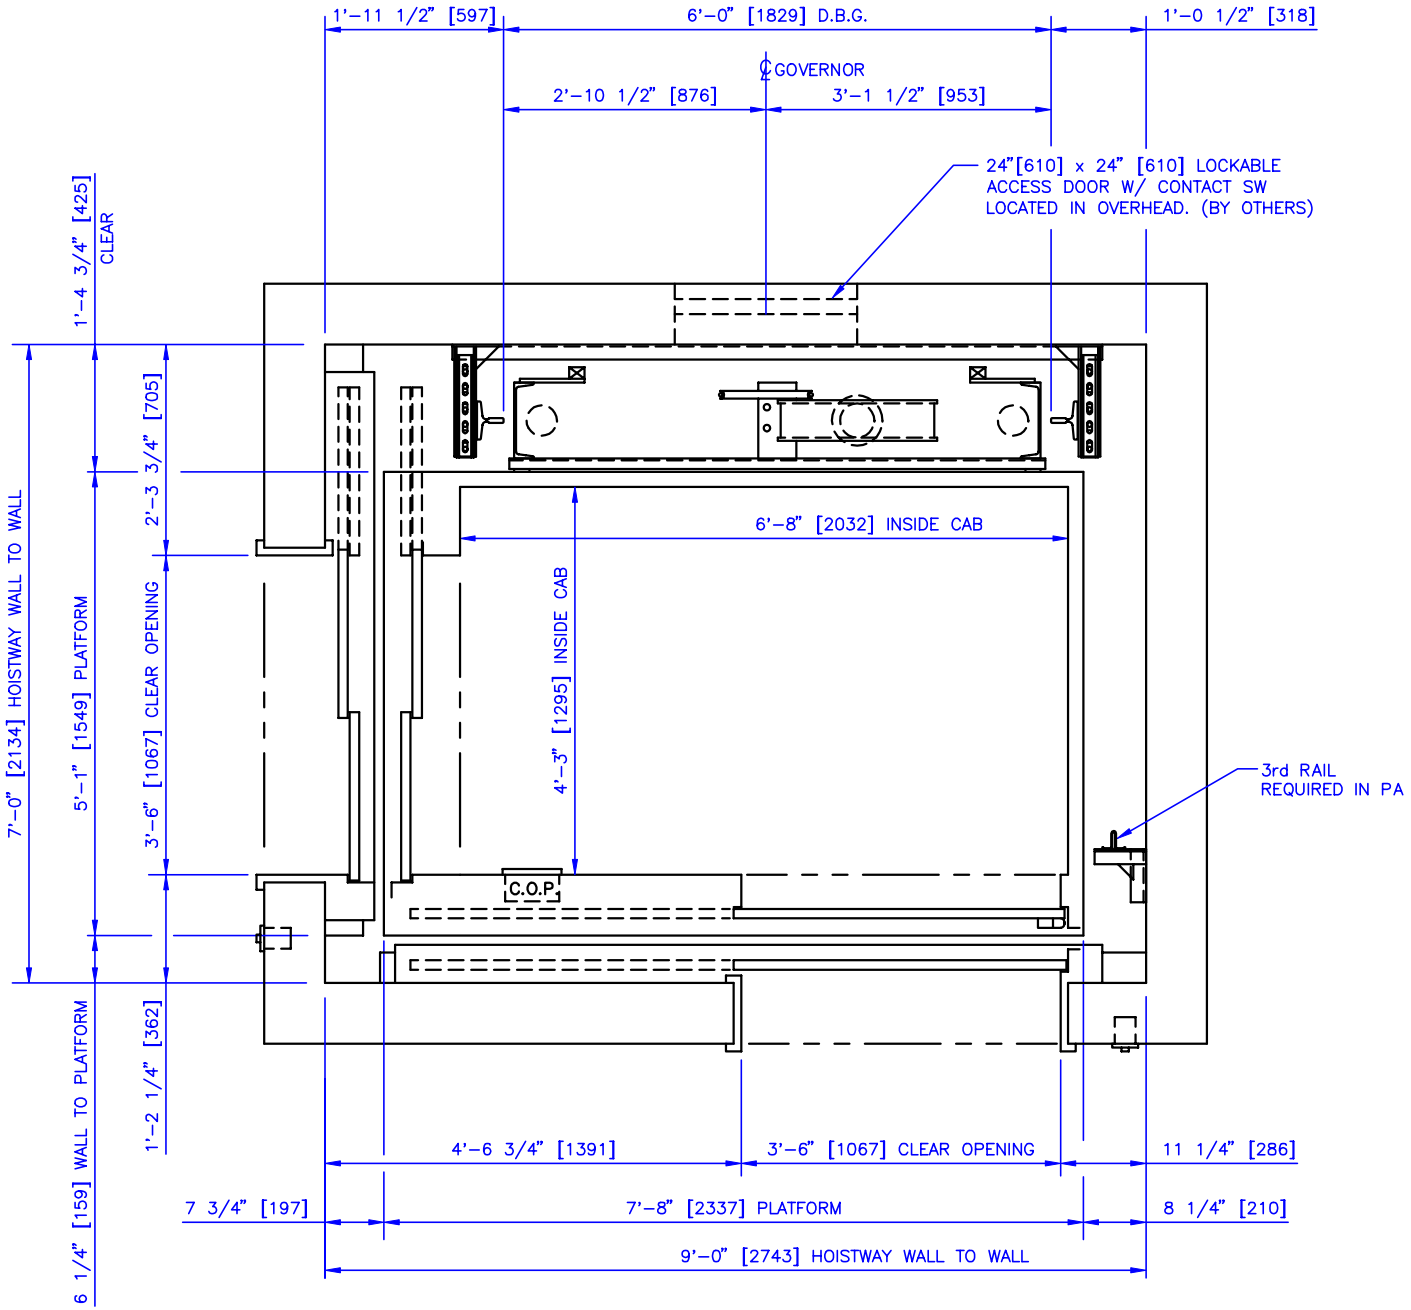

HOISTWAY PLAN

2500# [1130 KG] CAPACITY UP TO 90'-0" [27432] OF TRAVEL
(HIGHER TRAVELS POSSIBLE, CONSULT FACTORY)

NOTES:

1) ALL DIMENSIONS IN [] ARE IN MILLIMETERS UNLESS OTHERWISE SPECIFIED.
2) ALL DIMENSIONS ARE SUBJECT TO CHANGE WITHOUT NOTICE. CONSULT FACTORY FOR CONFIRMATION.

CEMCOLIFT ELEVATOR SYSTEMS
P.O. BOX 500 • 2801 TOWNSHIP LINE ROAD • HATFIELD, PA 19440
(215) 703-0358 • (800) 962-3626 • FAX:(215) 703-0343